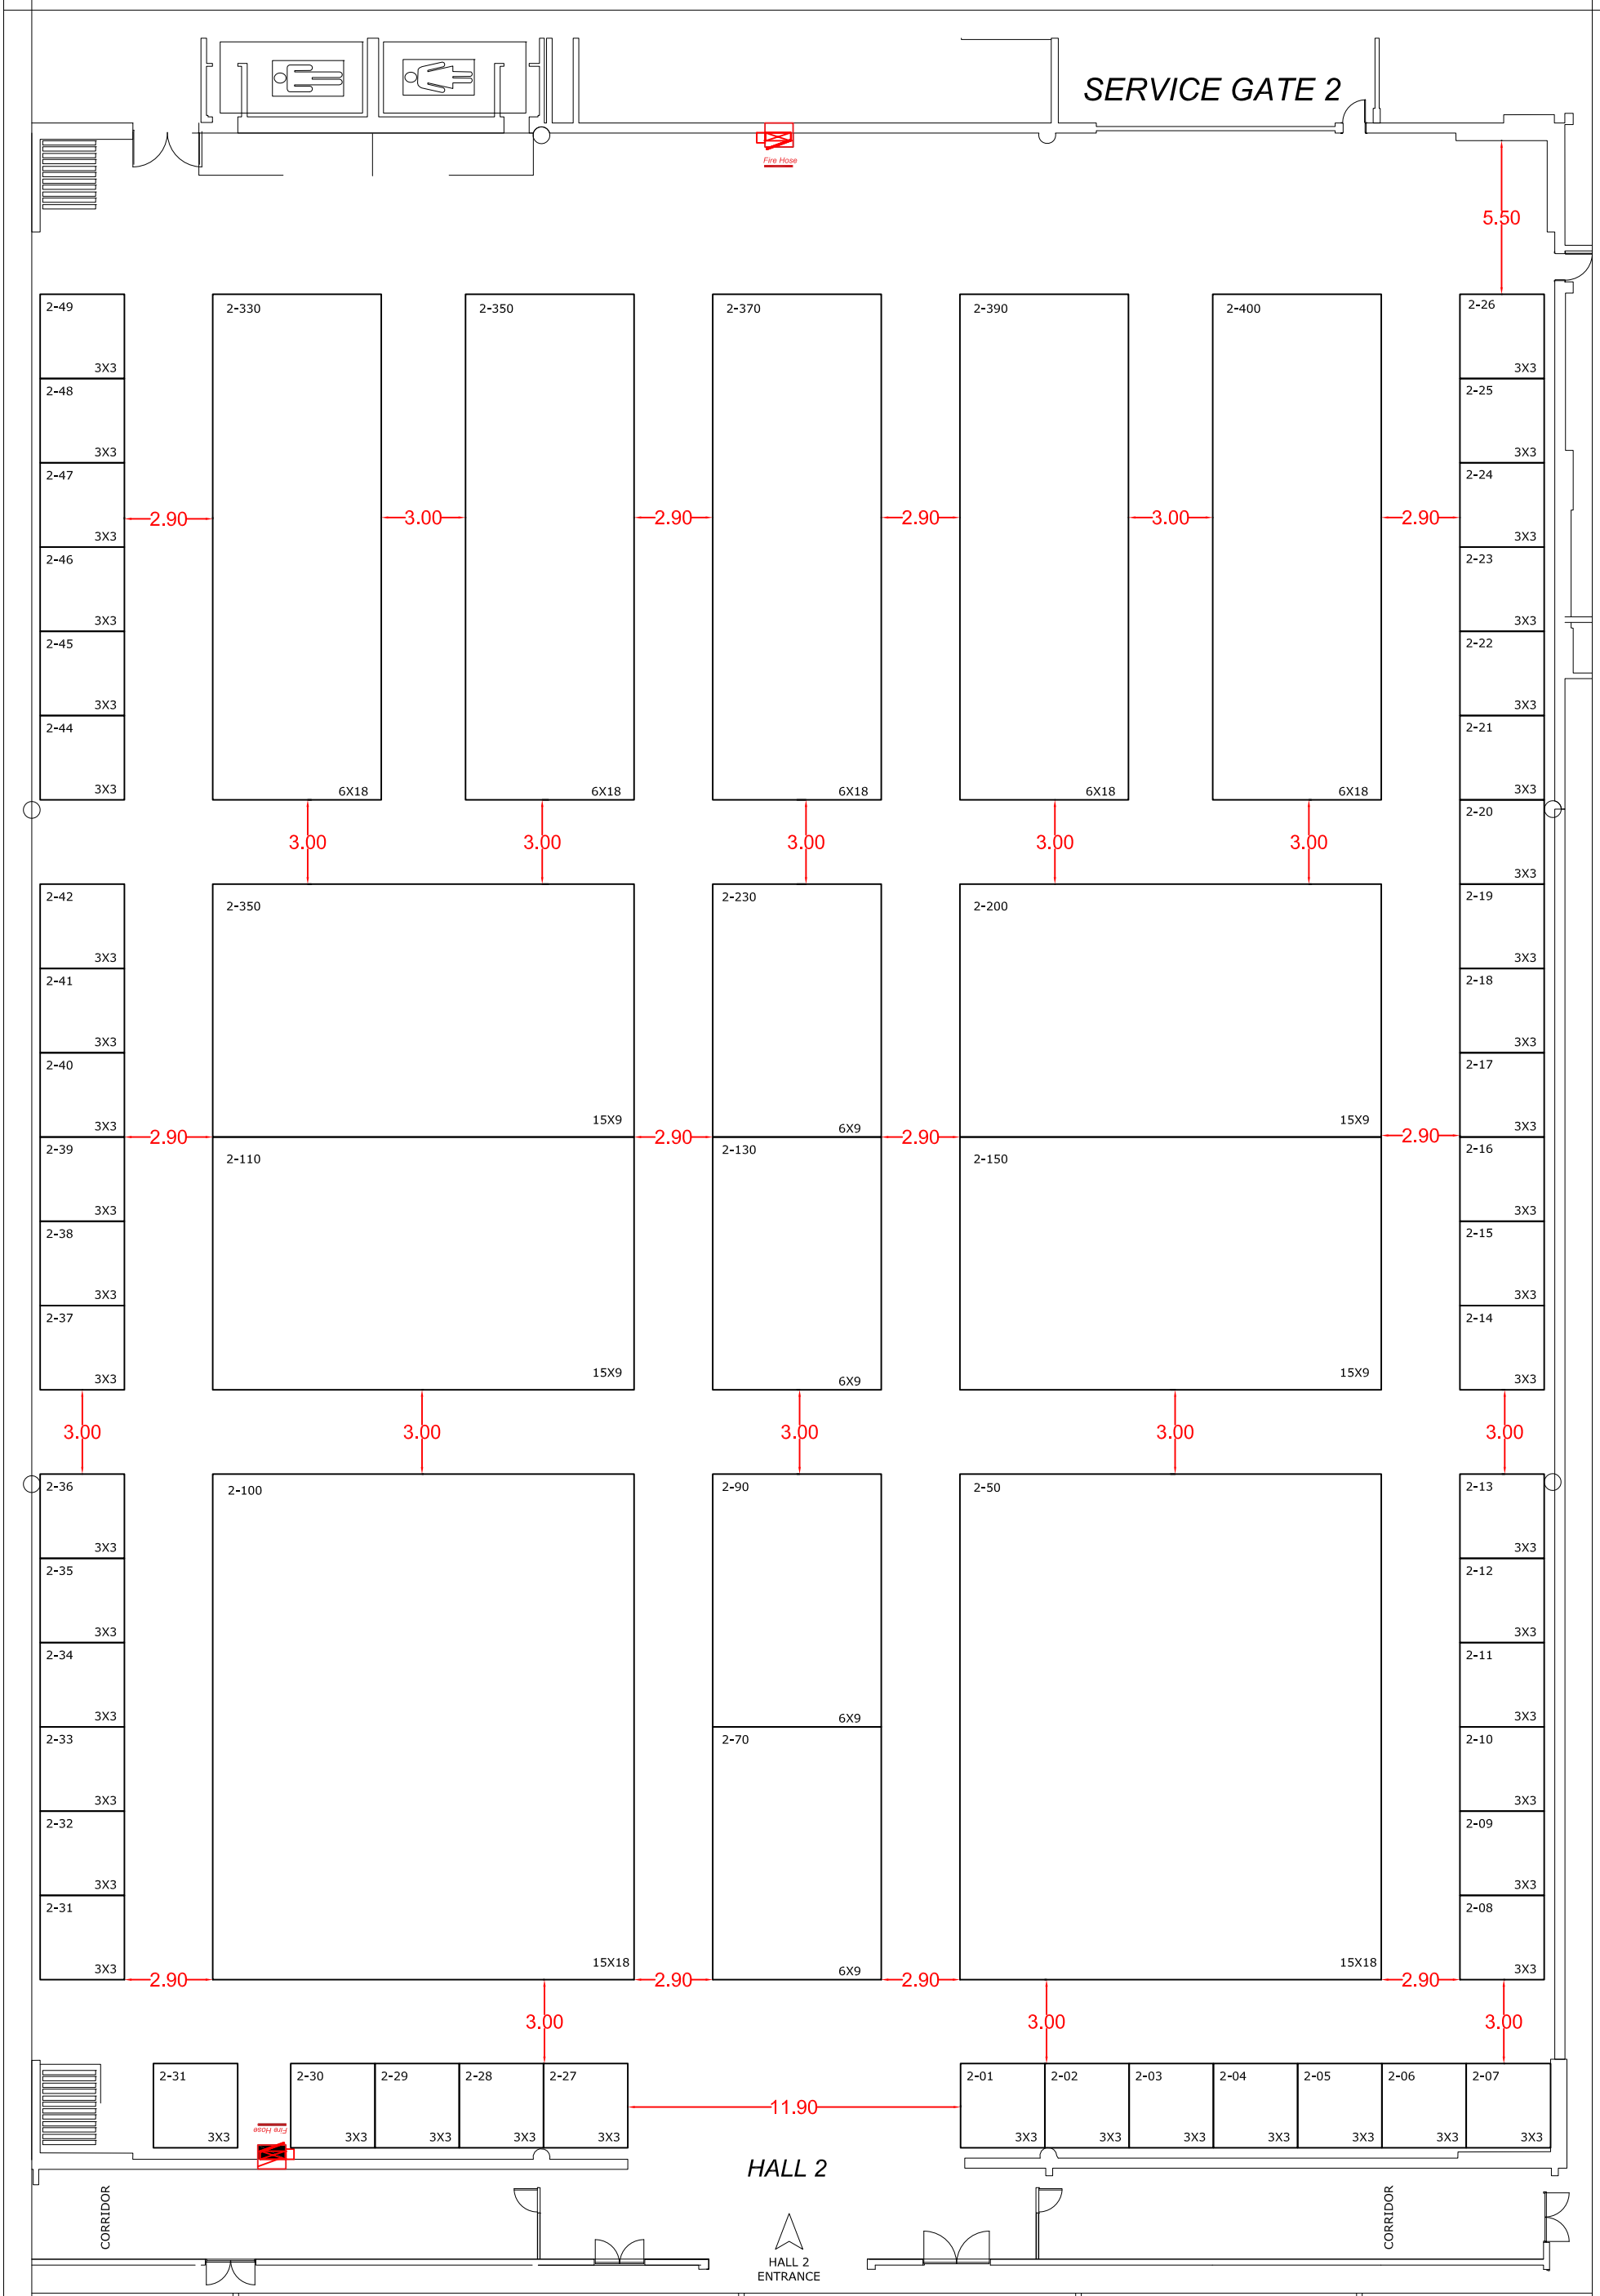

☐ Exhibition / Project :	☐ Exhibition / Project Date :	☐ File No :	☐ As of :

NOTE : This Drawing is a property of Expo Centre Sharjah. It can not be reproduced whether in part or in whole.
This Drawing may be subject to modification to suit construction purposes.